1 EAST ELEVATION
A1.1 A2.1 SCALE: 1/4" = 1'-0"

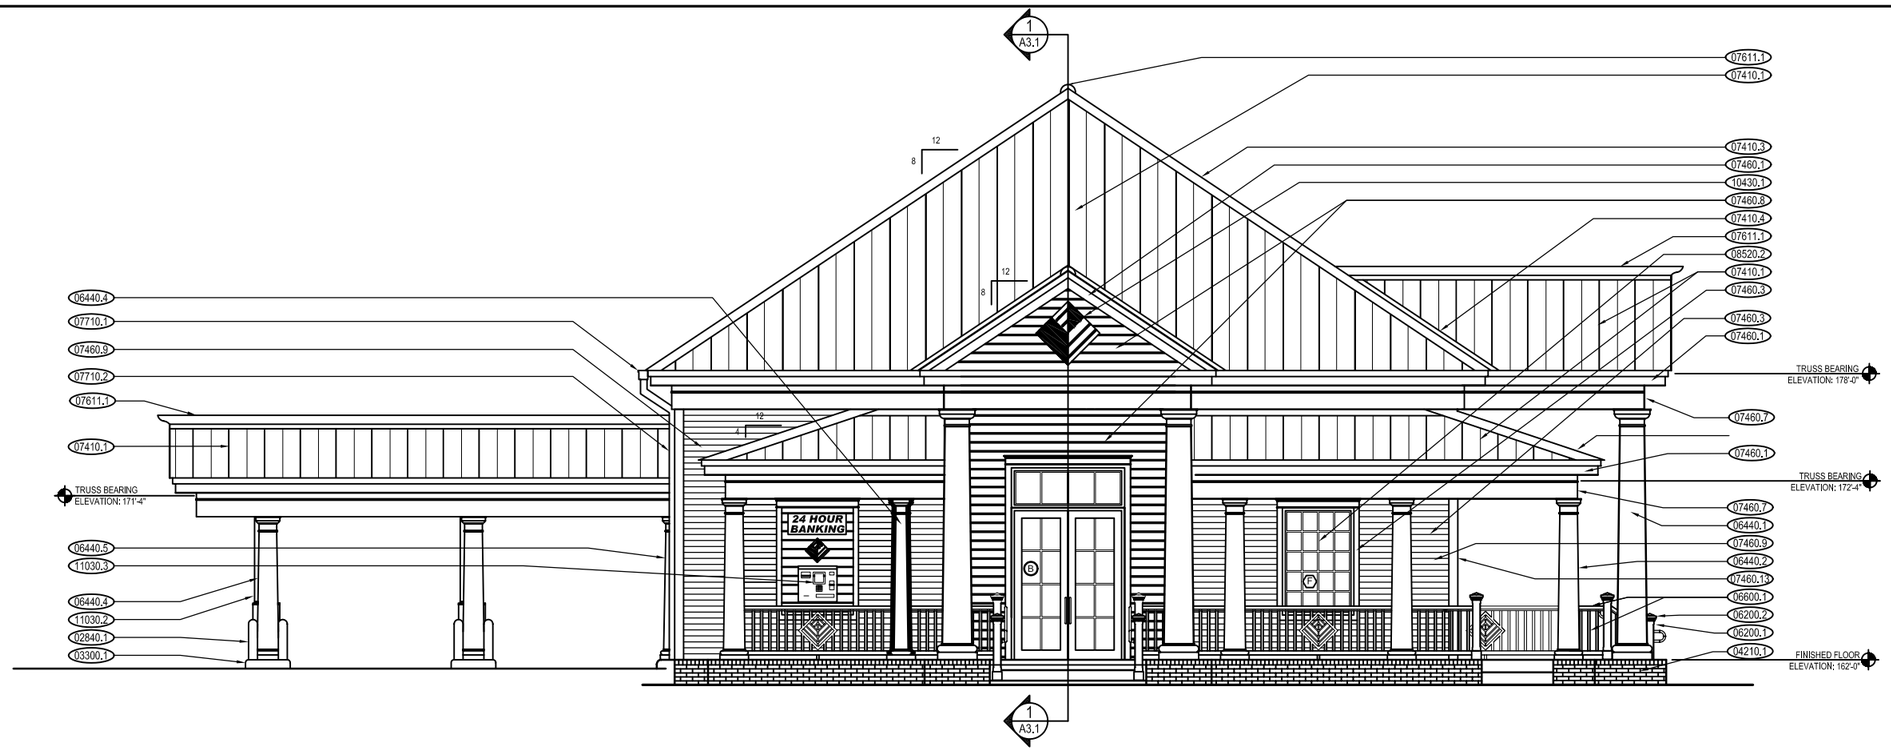

2 SOUTH ELEVATION
A1.1 A2.1 SCALE: 1/4" = 1'-0"

JOHNS ON PET ERSON ARCHI TECTS

JOHNSON PETERSON ARCHITECTS, INC.
2110 CENTERVILLE ROAD, SUITE C
TALLAHASSEE, FLORIDA 32308
850 224.9700 VOICE
850 224.9797 FAX
hbosely@jparchitects.com

PREMIER BANK

APALACHEE
PARKWAY
BRANCH

DRAWN	PHASE	CHECK	DATE
HB	100% CD	J. JOHNSON	00/00/03

REVISIONS

#	DATE	COMMENTS

JPA PROJECT NO.: 0203.001

ELEVATIONS

SHEET
A2.1