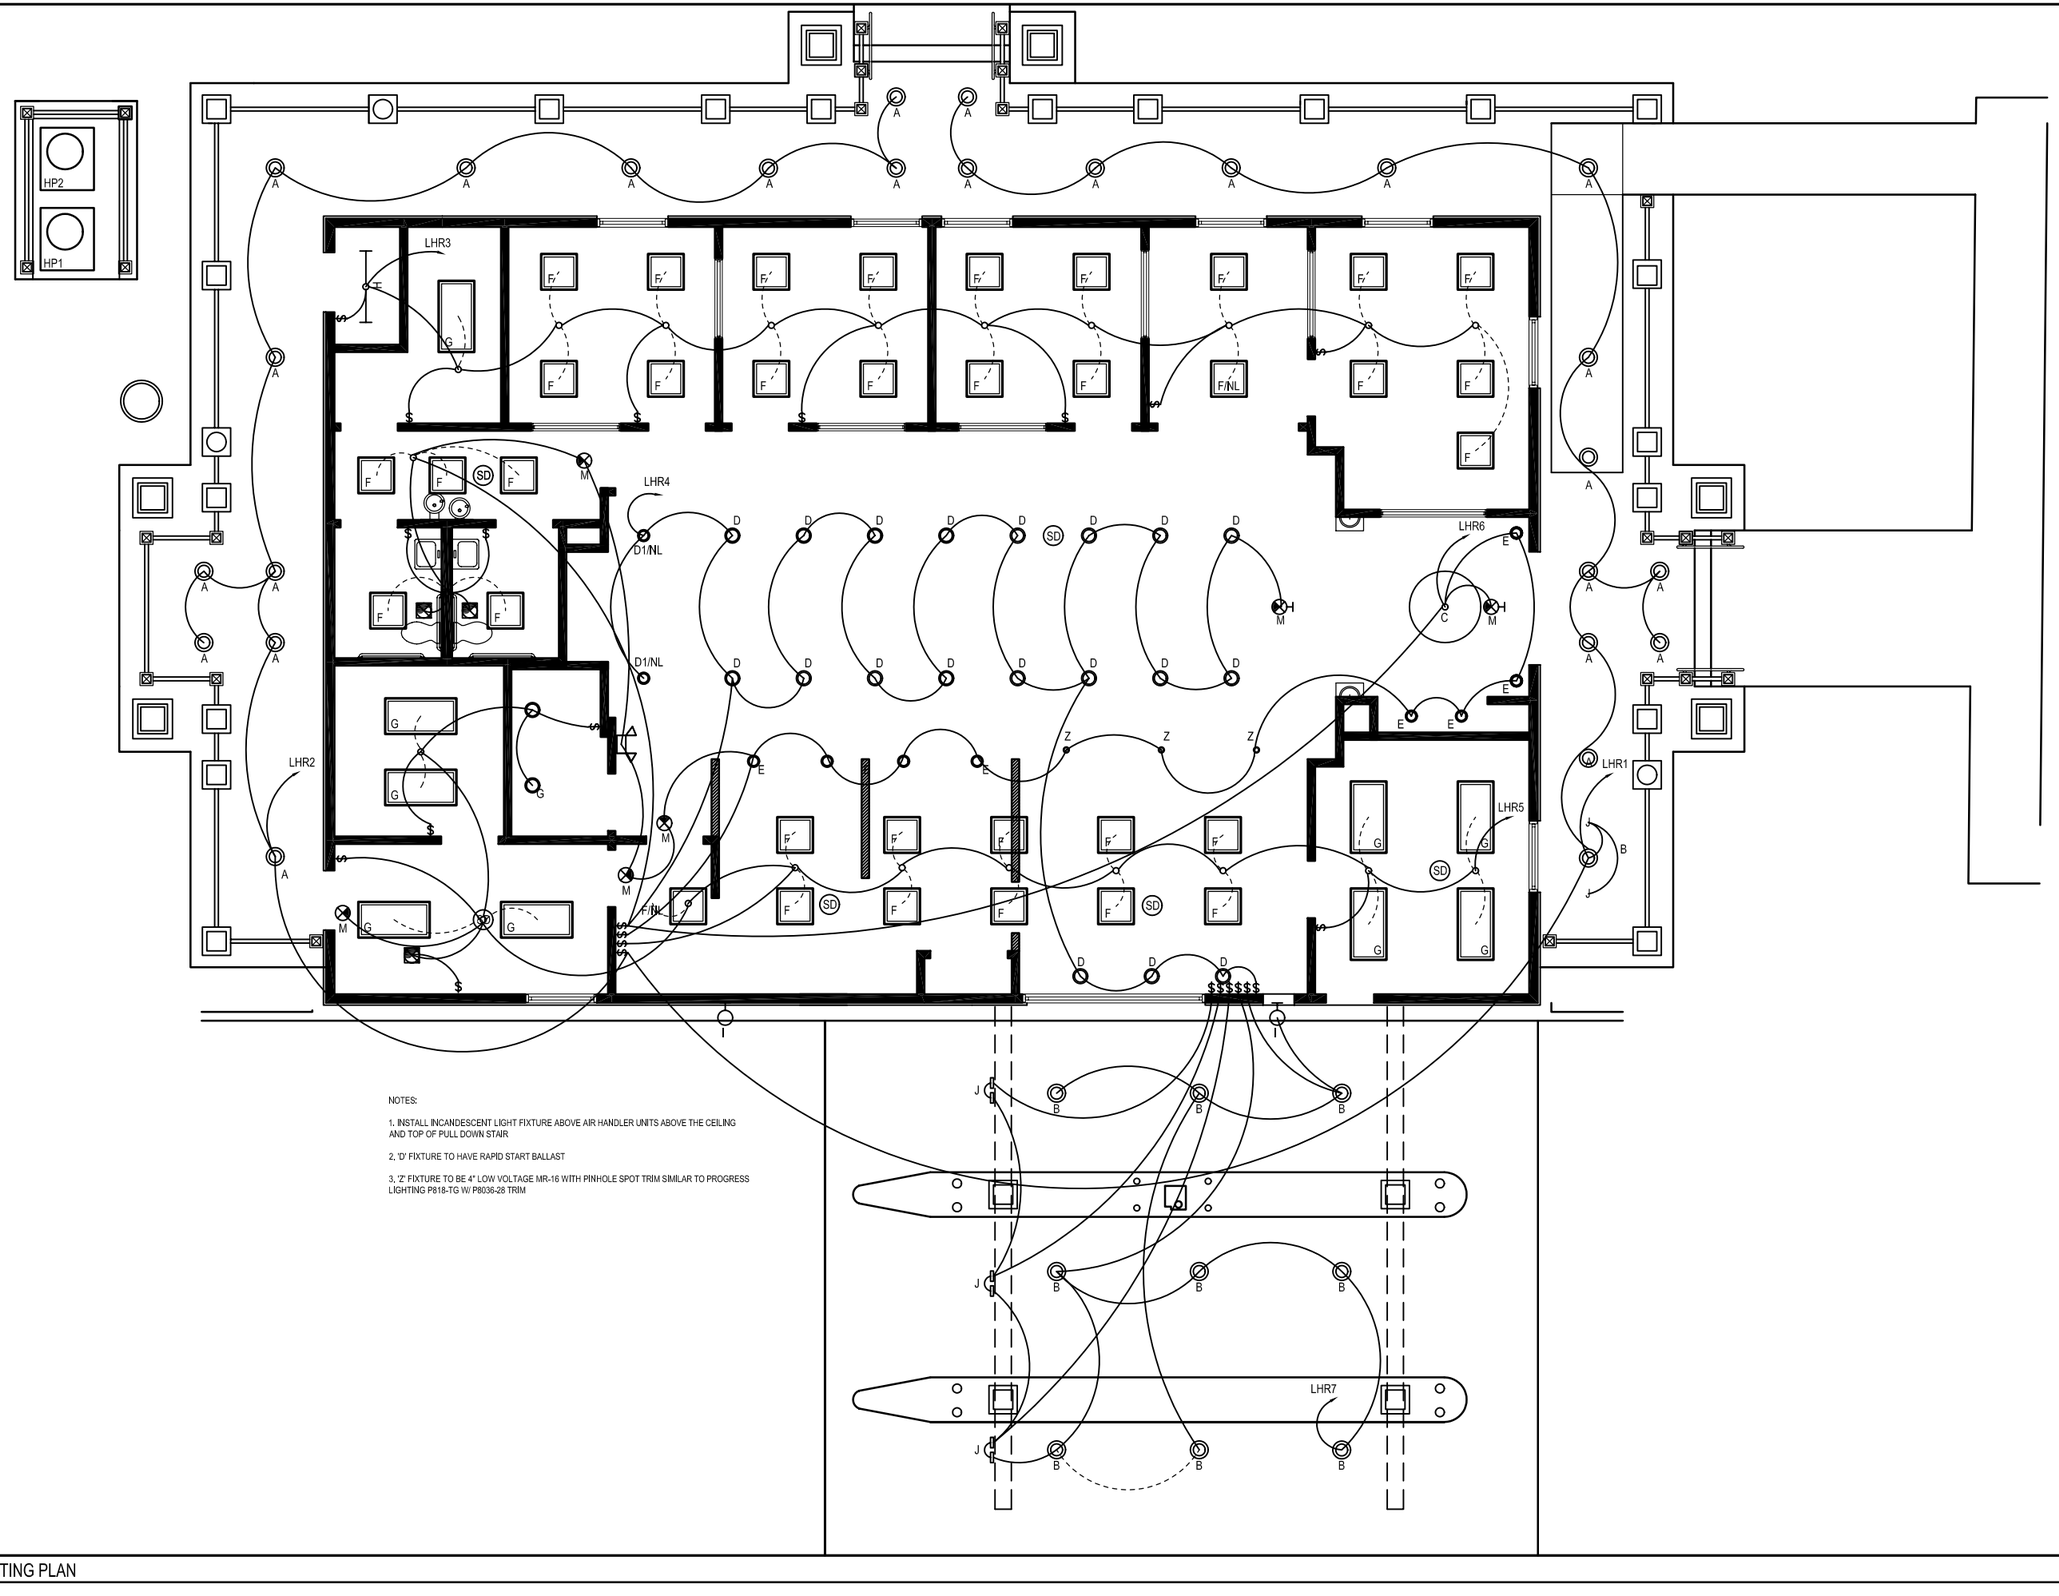

ELECTRICAL LIGHTING PLAN
SCALE: 1/4" = 1'-0"

JOHNSON PETERSON ARCHITECTS, INC.
2110 CENTERVILLE ROAD, SUITE C
TALLAHASSEE, FLORIDA 32308
850 224.9700 VOICE
850 224.9797 FAX
hbosely@jparchitects.com

PREMIER BANK

APALACHEE PARKWAY BRANCH

DRAWN	PHASE	CHECK	DATE
HB	100% CD	T. JOHNSON	00/00/03

REVISIONS

#	DATE	COMMENTS
1	12/3/03	RECONFIGURE CAN LIGHTS
		ADD 'Z' FIXTURE
		ADD NOTES

JPA PROJECT NO.: 0203.001

ELECTIRCAL LIGHTING PLAN

SHEET
E1.1