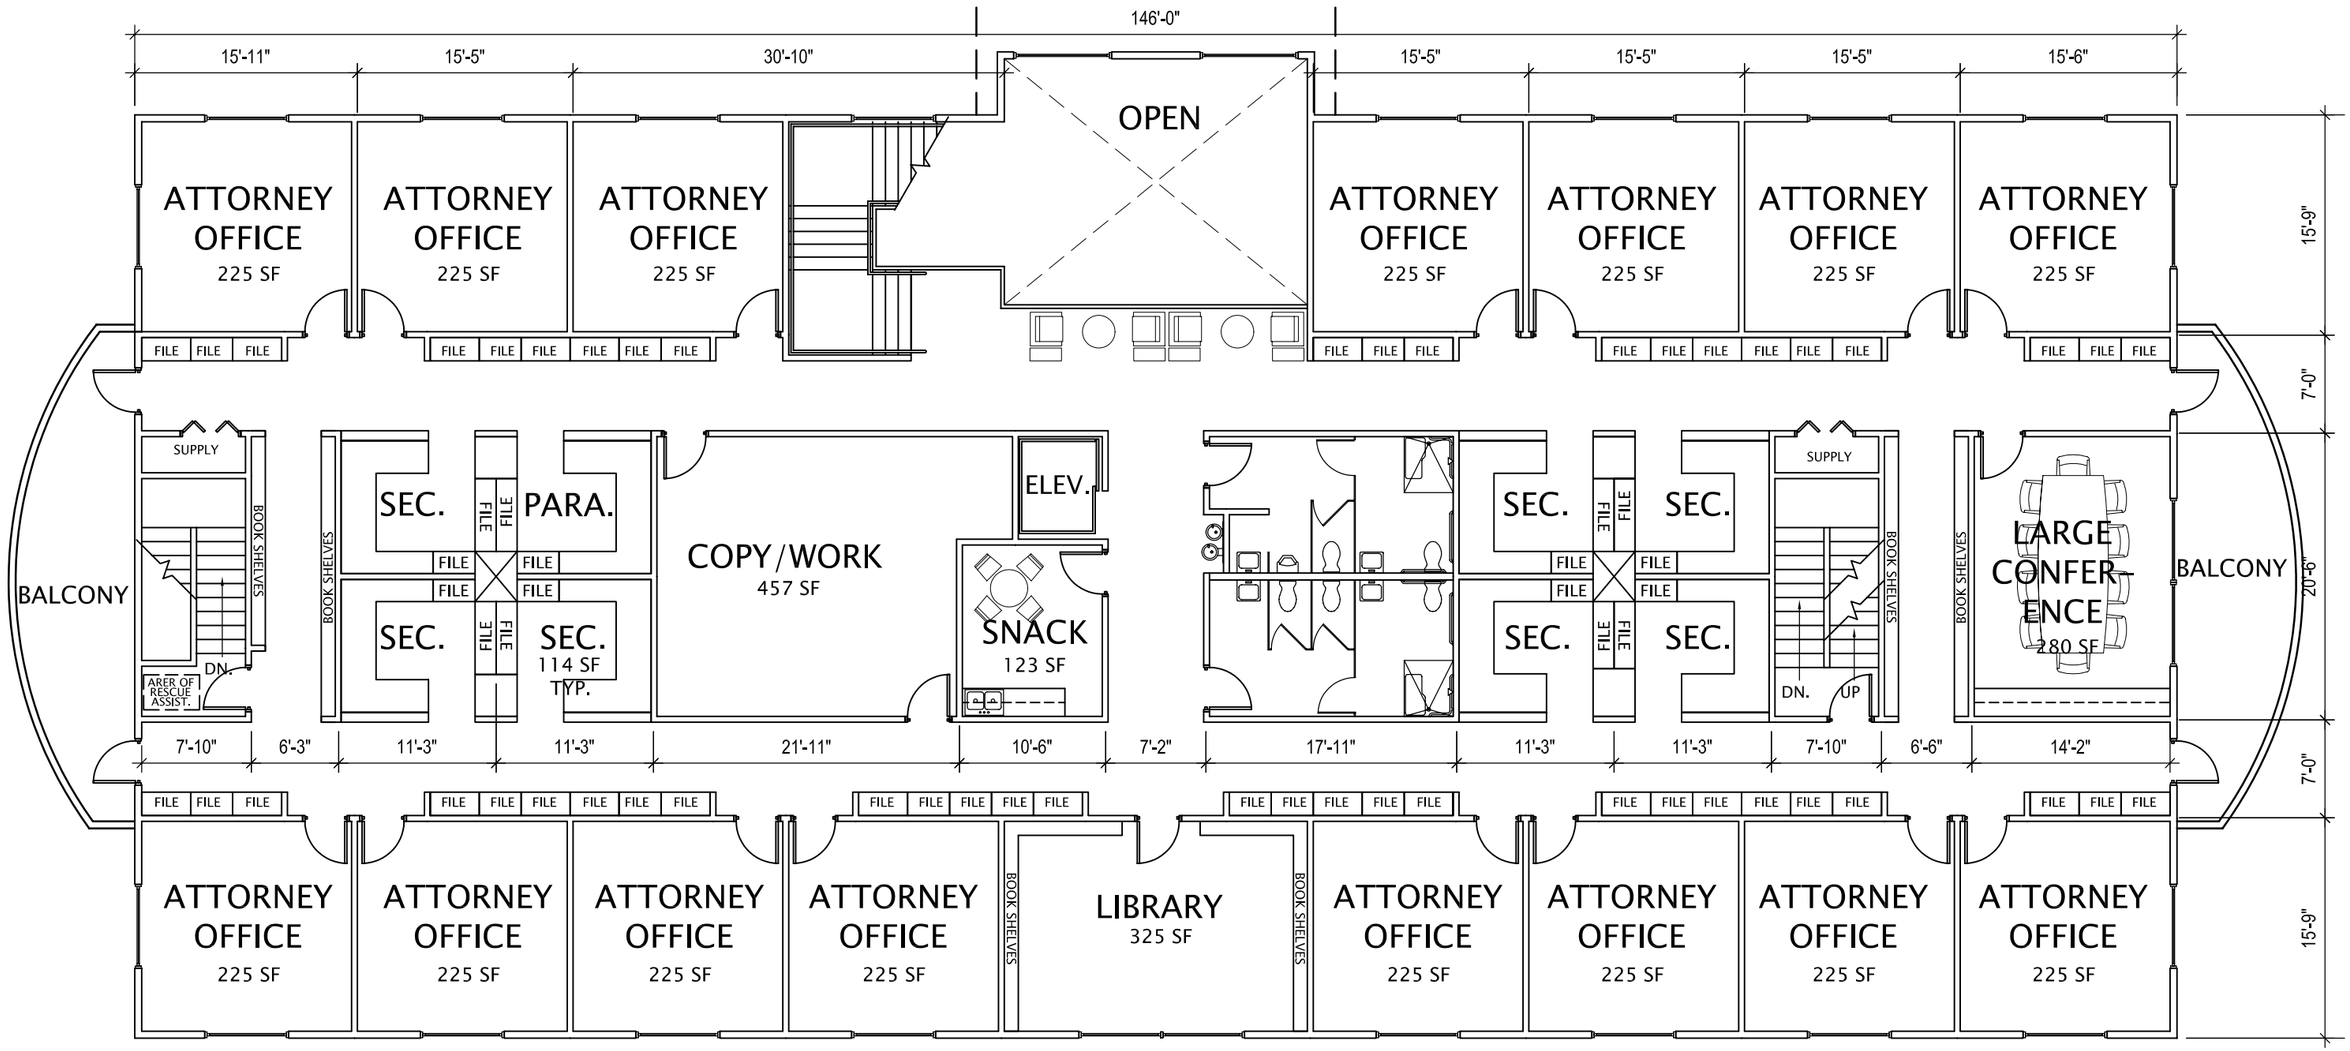

JOHNSON PETERSON
ARCHITECTS, INC.
2110 CENTERVILLE ROAD, SUITE C
TALLAHASSEE, FLORIDA 32308
850 224.9700 VOICE 850
224.9797 FAX
JPARCHITECTS.COM
hbosely@jparchitects.com

NEW OFFICES FOR THE LAW FIRM OF

MESSER, CAPARELLO & SELF

SCHEME A – SCHEMATIC SECOND FLOOR PLAN